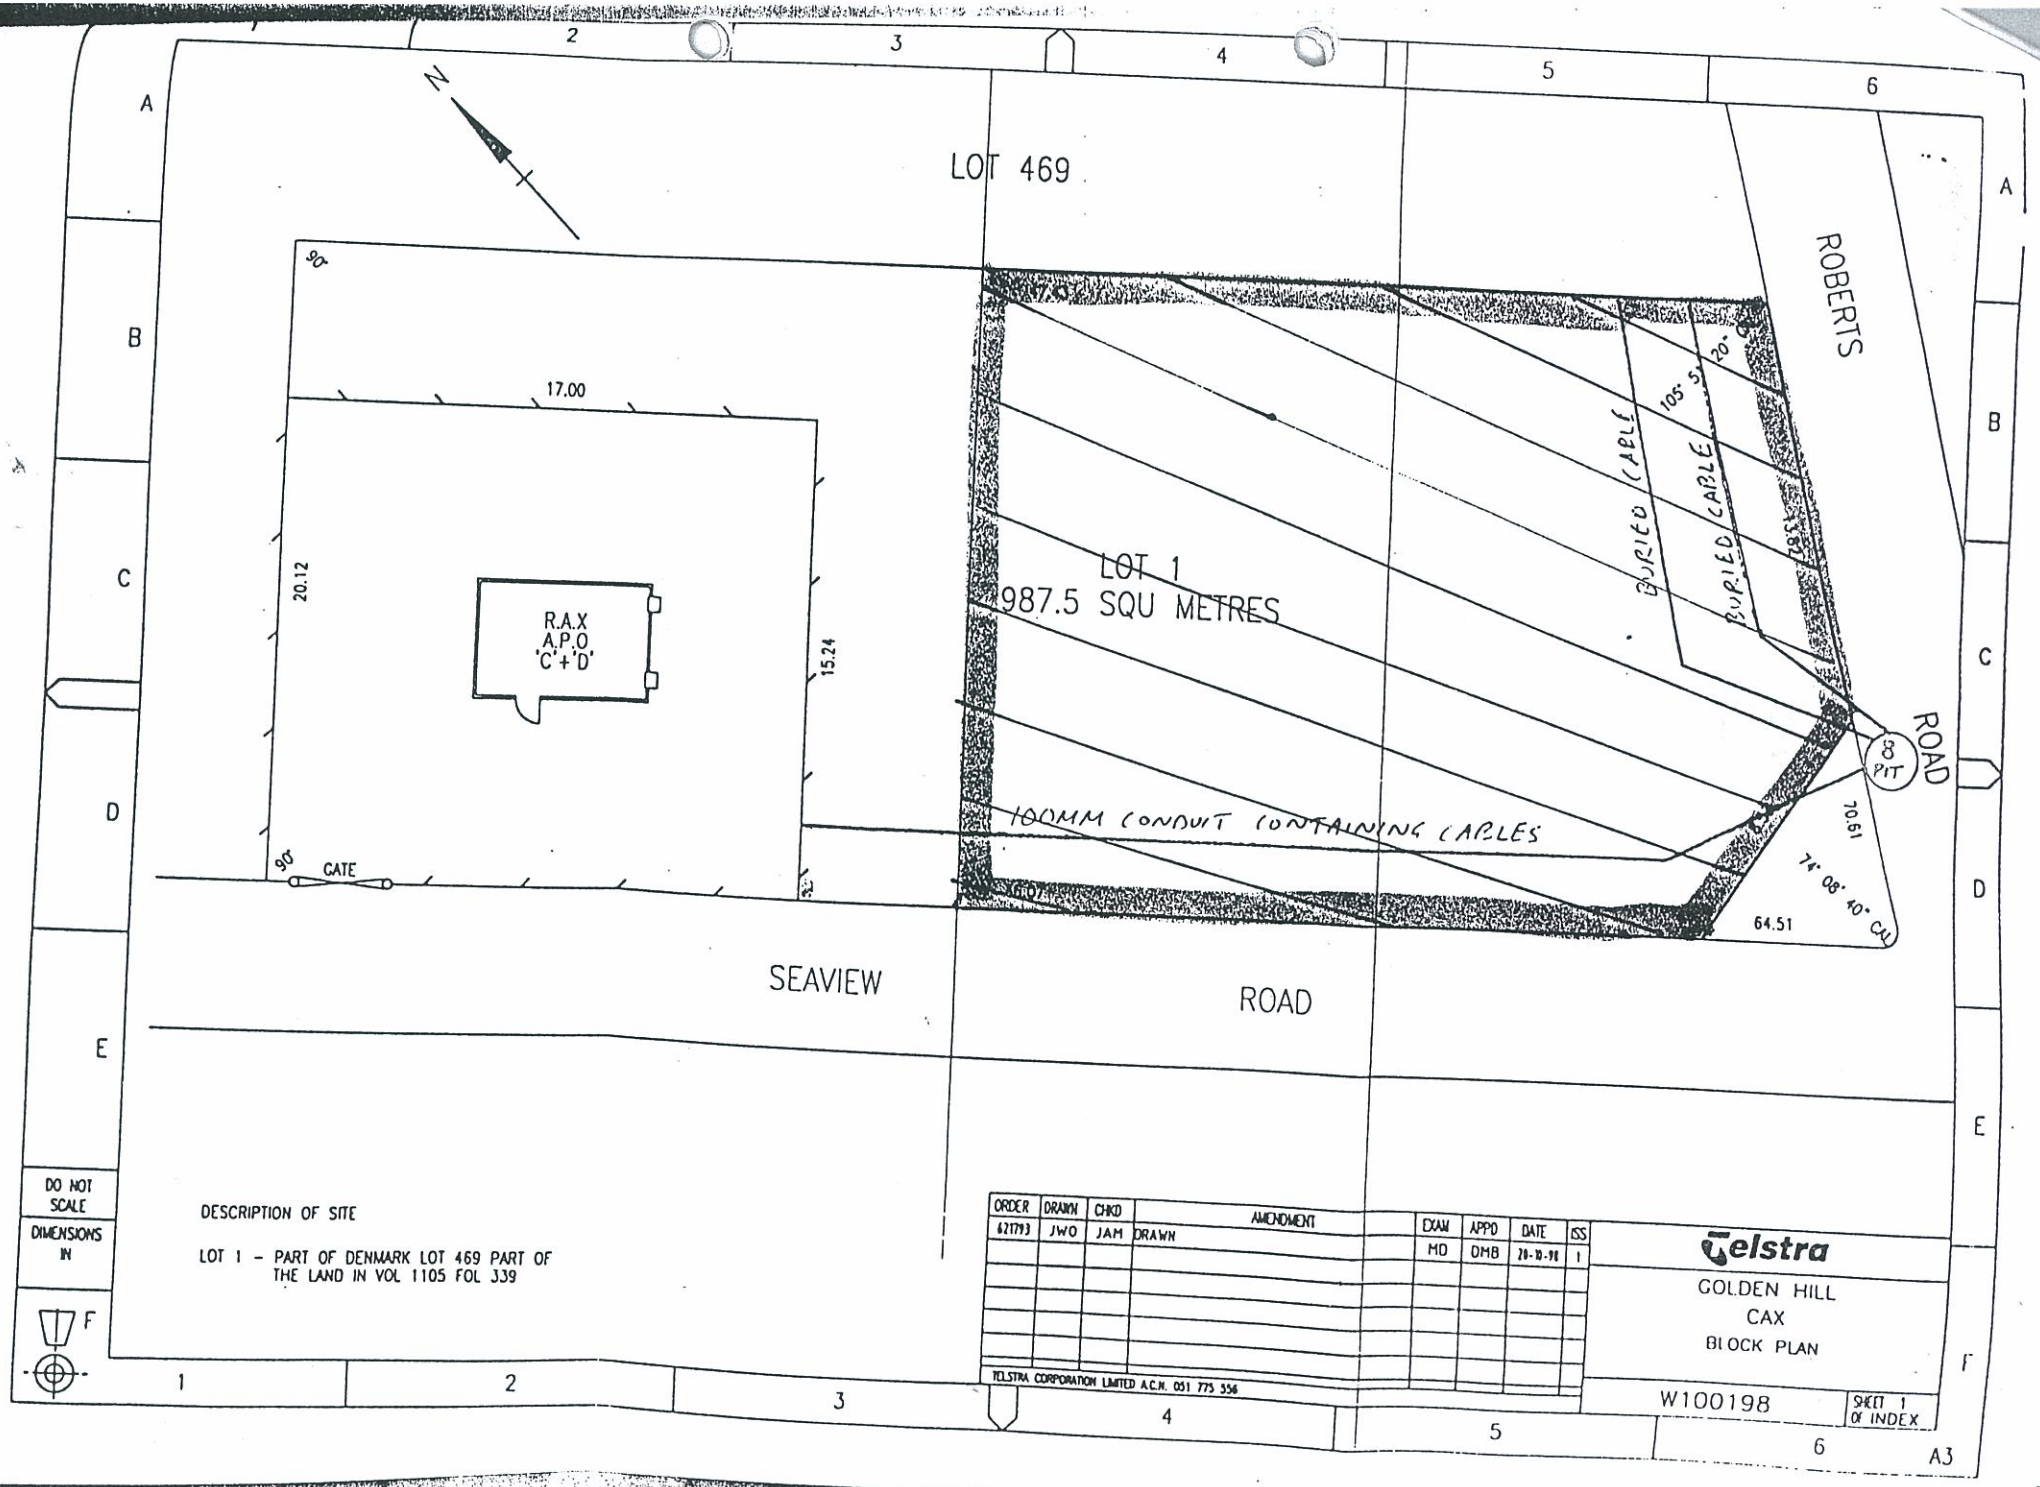
LOT 469
ROBERTS
ROAD
LOT 1
987.5 SQU METRES
17.00
20.12
15.24
R.A.X
A.P.O
'C'+'D'
GATE
90
BURIED CABLE
105° 5'
20.
182
PIT
100MM CONDUIT CONTAINING CABLES
70.61
74° 08' 40" CW
64.51
SEAVIEW
ROAD
DO NOT SCALE
DIMENSIONS IN
DESCRIPTION OF SITE
LOT 1 - PART OF DENMARK LOT 469 PART OF THE LAND IN VOL 1105 FOL 339
ORDER
DRAWN
CHKD
AMENDMENT
EXAM
APPD
DATE
ISS
621793
JWO
JAM
DRAWN
MD
DMB
28-10-98
1
TELSTRA CORPORATION LIMITED A.C.N. 051 775 556
Telstra
GOLDEN HILL
CAX
BLOCK PLAN
W100198
SHEET 1 OF INDEX
A3